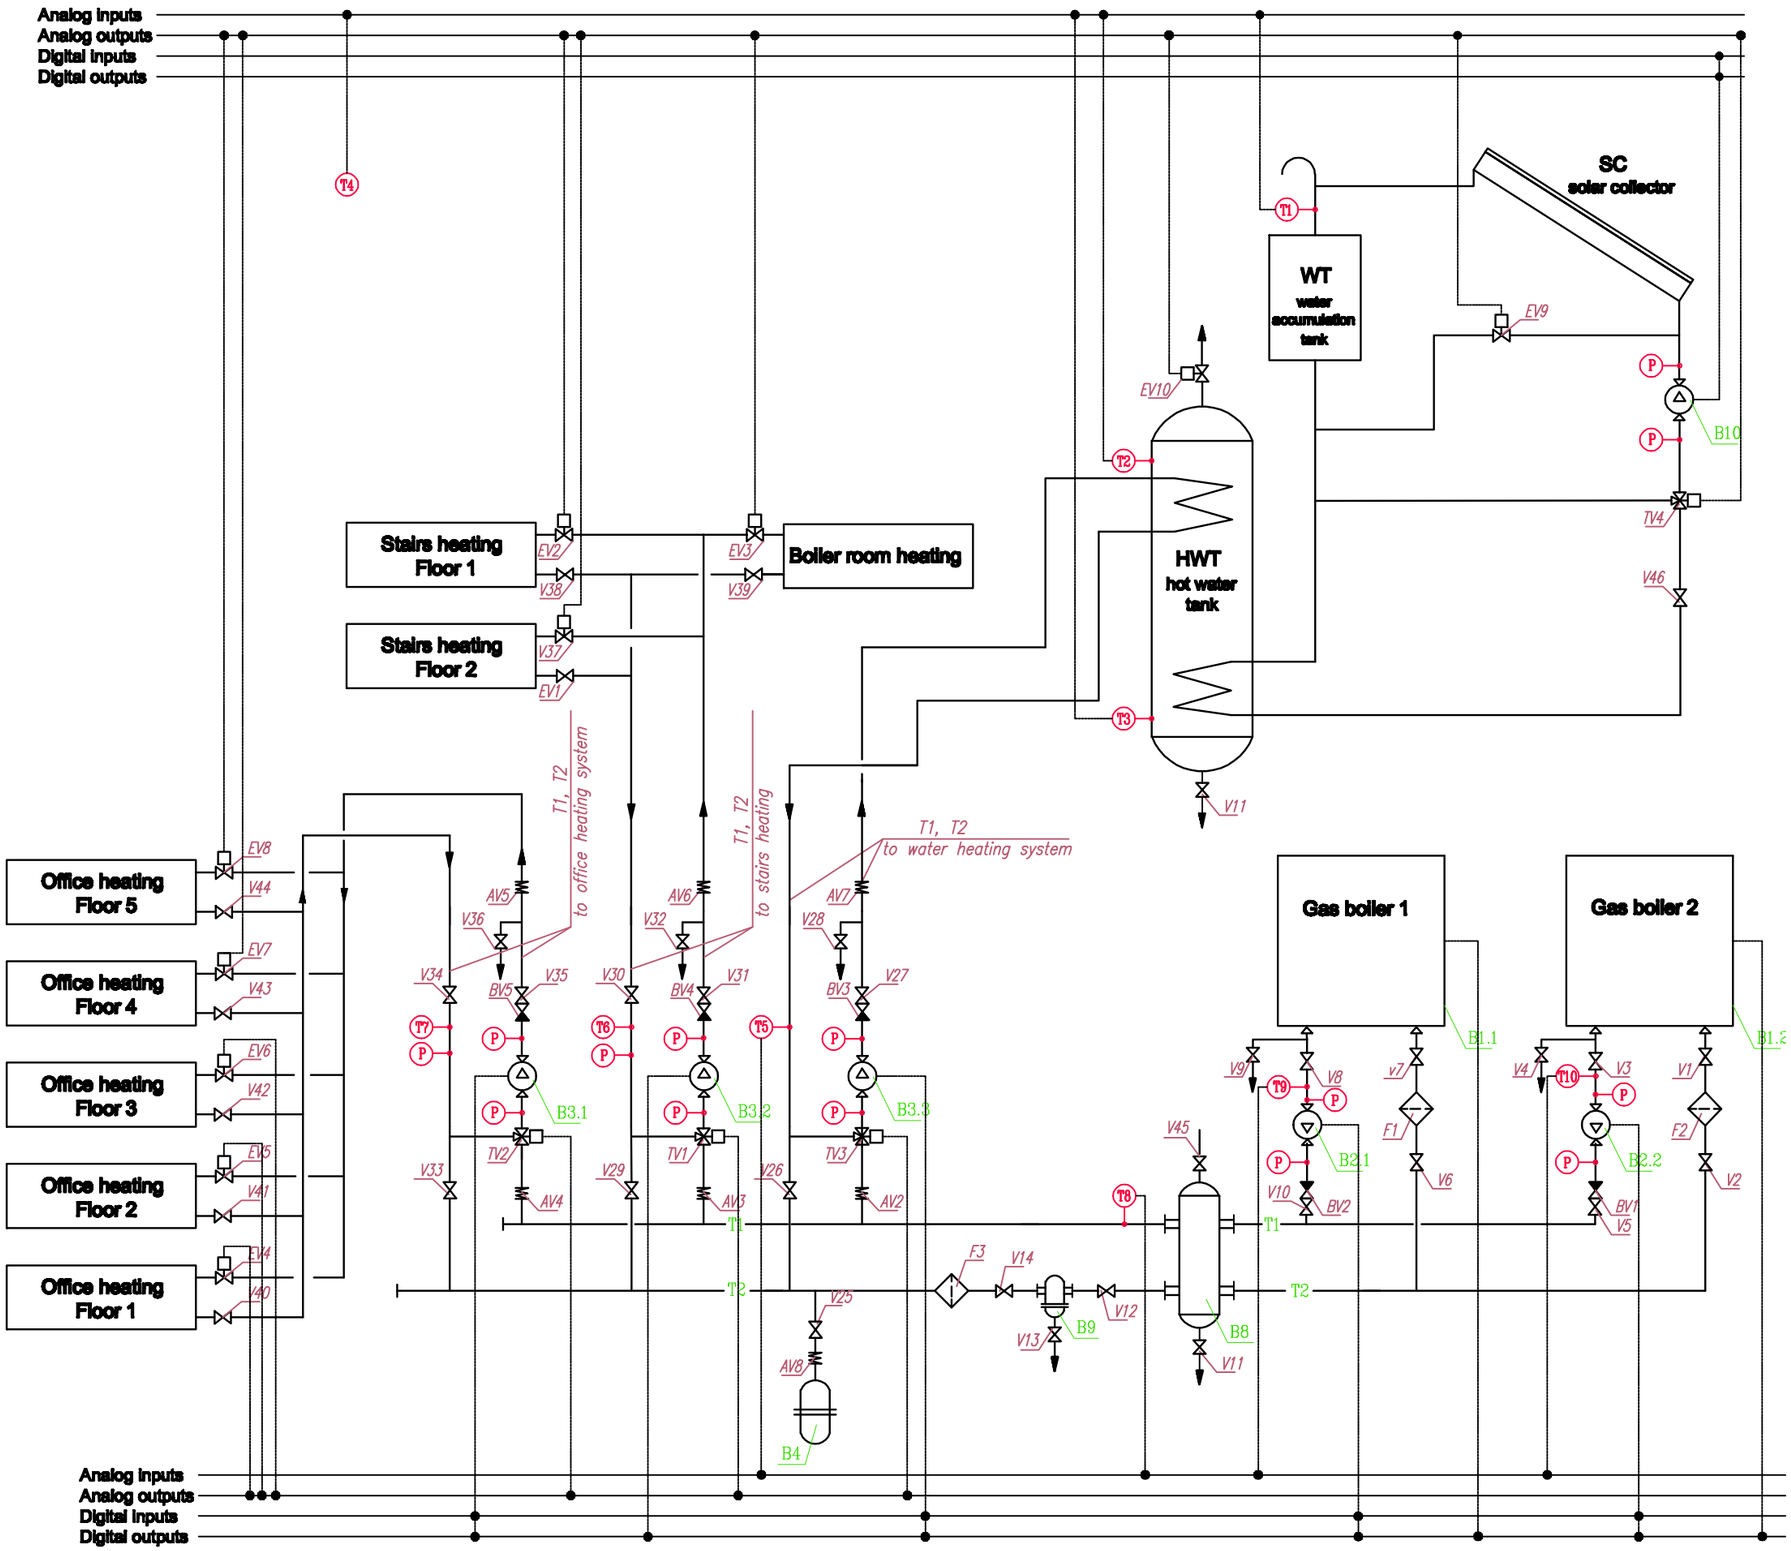
Analog inputs
Analog outputs
Digital inputs
Digital outputs
SC
solar collector
WT
water accumulation tank
HWT
hot water tank
Stairs heating Floor 1
Stairs heating Floor 2
Boiler room heating
Office heating Floor 5
Office heating Floor 4
Office heating Floor 3
Office heating Floor 2
Office heating Floor 1
Gas boiler 1
Gas boiler 2
T1, T2 to office heating system
T1, T2 to stairs heating
T1, T2 to water heating system
T1
T2
T3
T4
T5
T6
T7
T8
T9
T10
P
EV1
EV2
EV3
EV4
EV5
EV6
EV7
EV8
EV9
EV10
V11
V12
V13
V14
V25
V26
V27
V28
V29
V30
V31
V32
V33
V34
V35
V36
V37
V38
V39
V40
V41
V42
V43
V44
V45
V46
AV2
AV3
AV4
AV5
AV6
AV7
AV8
BV1
BV2
BV3
BV4
BV5
TV1
TV2
TV3
TV4
B1
B1.1
B1.2
B2.1
B2.2
B3.1
B3.2
B3.3
B4
B8
B9
B10
F1
F2
F3
V1
V2
V3
V4
V5
V6
V7
V8
V9
V10